

VIA: AIR
(SPECIFY AIR OR SEA POUCH)

SPATCH NO.

[REDACTED]
CLASSIFICATION

TO : **CONFIDENTIAL**

DATE: 19 MAR 1957 50X1

FROM : INFO: Chief, 50X1

SUBJECT: GENERAL—

SPECIFIC— B-26 Bomby Specifications And General Information

DOCUMENT NO. 004

NO CHANGE IN CLASS. ☐ 50X1

☐ DECLASSIFIED

CLASS. CHANGED TO: TS S ☒

NEXT REVIEW DATE: 2010

AUTH: HR 70-2

DATE: 2 JUN 1999 REVIEWER: 006657

Headquarters Action Required. None.

REFERENCE:

1. In accordance with your request in DIR 06946 the following information is forwarded that concerns the two B-26's 50X1

1. Douglas RB-26C

2. 50X1

3. See attached sketches that show the general location of any changes in these two B-26's that may differ from the normal. For specific close measurements, suggest you check applicable T.O.'s and/or personally inspect a B-26 bomby.

4. Special installations and modifications:

A. Bomby 125 gallon tank has been removed to aft fuselage installation, (located aft of Gunner/Radio compartment).

B. Two leaflet dispatching platforms installed in bomby. Both are removable.

C. Bomb racks and shackles removed and bomby bulkheads covered with canvas.

D. Red and green signal lights installed in bomby.

E. Heavy duty inverter installed in upper aft section of bomby.

F. Microphone and headset installed in upper aft section of bomby.

G. Two shackle release mechanisms located at top of bomby. (See sketch).

5. Poo, shelf is installed. See A B above and sketch.

6. None installed.

7. 20 volt DC and a 110 volt 100 cycle 1500 AMP inverter.

CONFIDENTIAL

[REDACTED]
CLASSIFICATION

REF 51-28A

CONFIDENTIAL

- I. We would like to suggest that if it is contemplated to install a leaflet dispenser in the B-28's that you appreciate the fact that the bombbay tanks of these two B-26's have been moved to a position aft of the fuselage, thus giving you approximately 55 cu. ft. of space.
- III. A dispatch will follow in about ten days describing other factors relative to these two B-26 aircraft, such as their general condition, and request for modernization. This should not affect any plans relative to leaflet dispensing however.

Attachments; (2 sketches)



50X1

18 Mar 57


Distribution;
3 - Wash w/att as noted

50X1

CONFIDENTIAL

Declassified in Part - Sanitized Copy Approved for Release 2013/08/14 :
CIA-RDP78-03624A001500010004-0

Attachment

 

50X1


25589

Declassified in Part - Sanitized Copy Approved for Release 2013/08/14 :
CIA-RDP78-03624A001500010004-0

VIEW FROM UNDERNEATH, BOMB BAY, B-26

(NOT TO SCALE)

CONFIDENTIAL

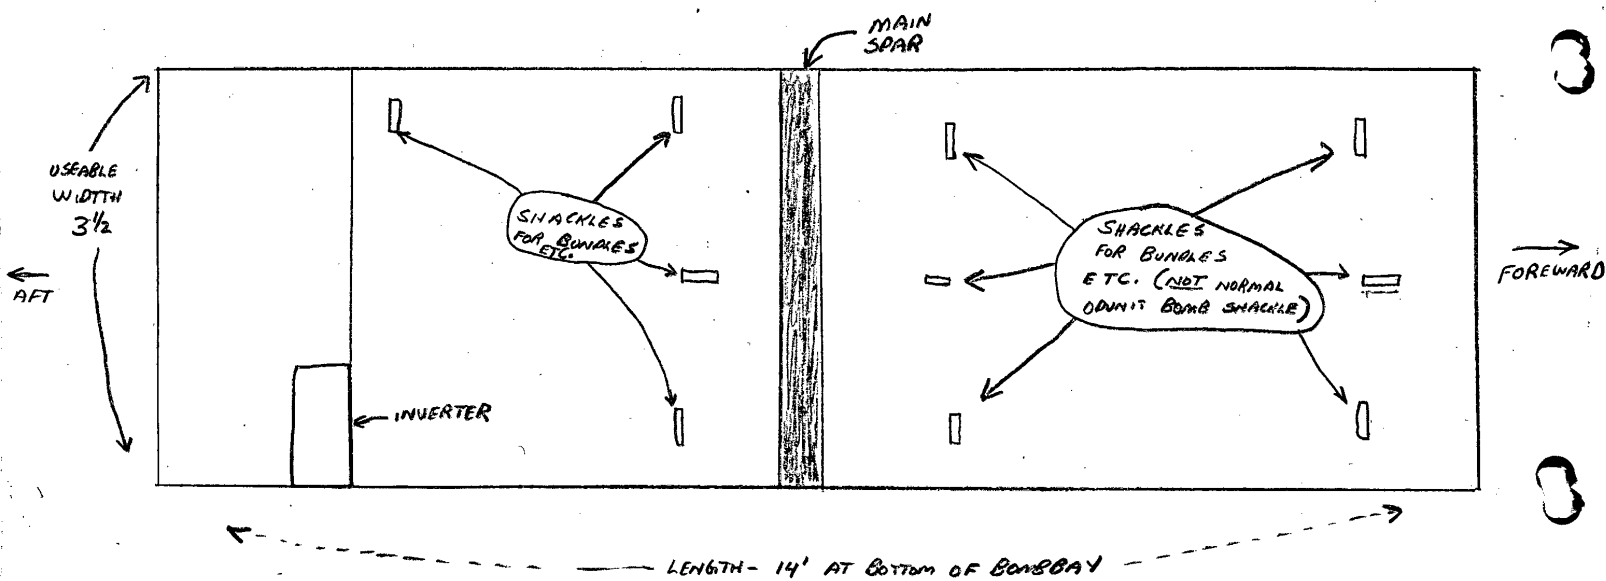


CONFIDENTIAL

SIDE VIEW (LEFT) BOMBAY B-26

NOT TO SCALE

CONFIDENTIAL

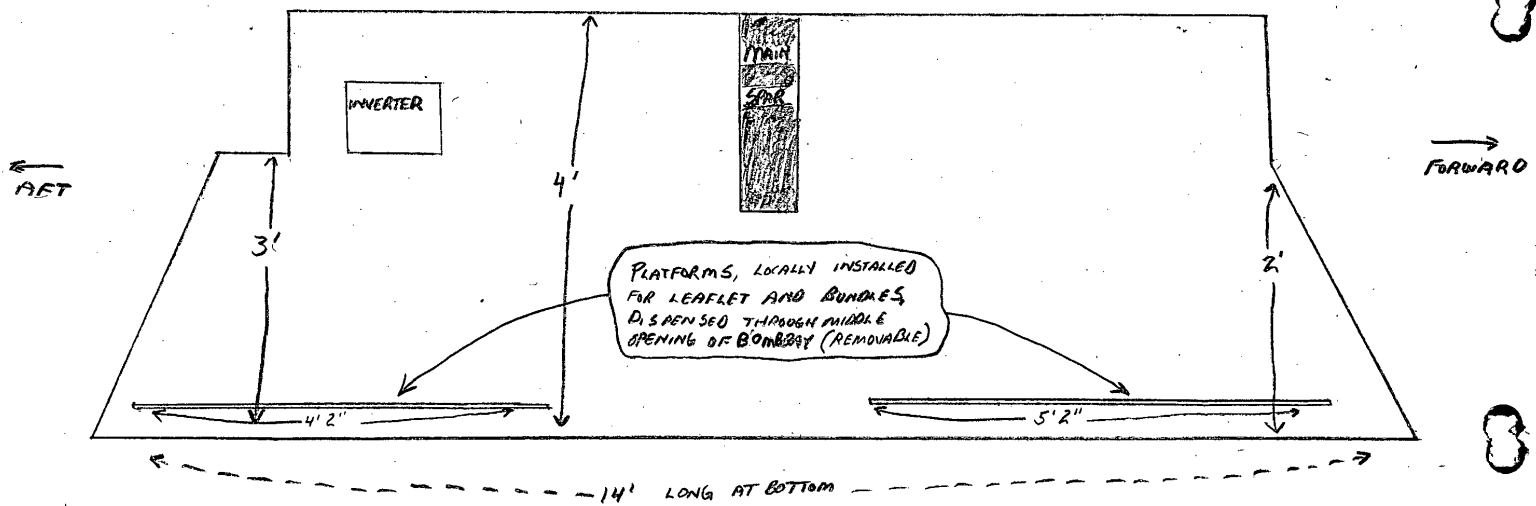

CONFIDENTIAL